Name of Work:- Improvements to Roads and Drains at Byrappa Garden KNE College 4th Block Kateramma layout Cross Roads in ward no.10 Doddabommasandra

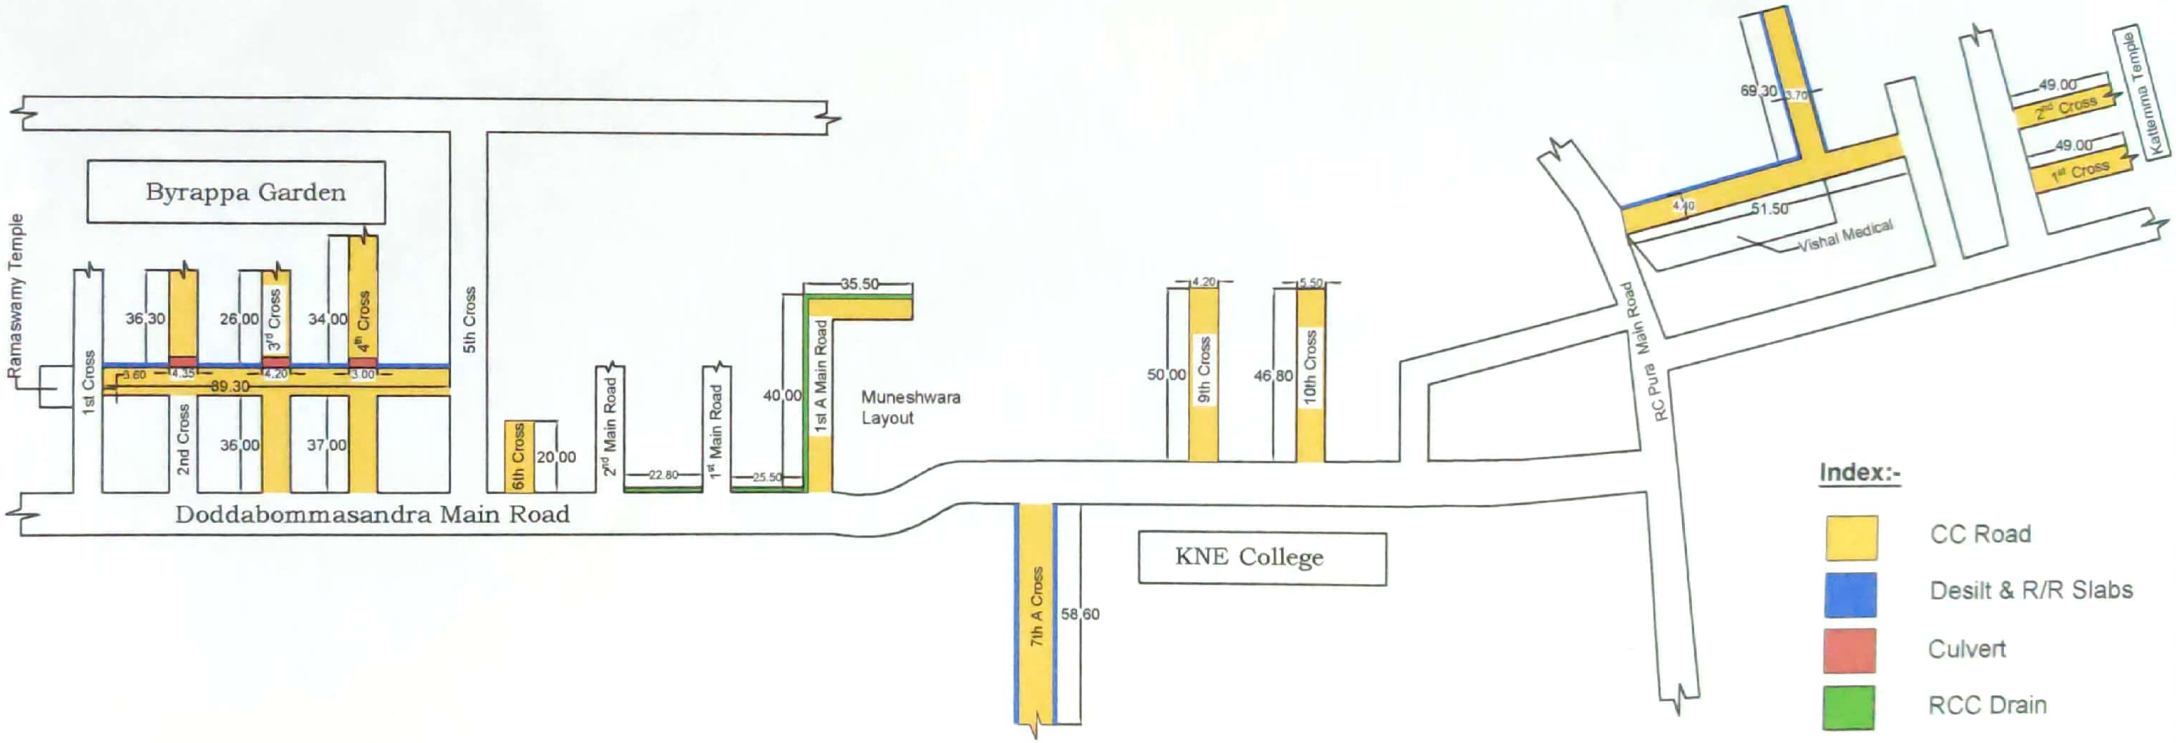

Suretha NK
Assistant Engineer
Ward No.10

Assistant Executive Engineer
Vidyaranya Pura Sub division

Assistant Executive Engineer
Vidyaranyapura Sub Division
BBMP, Bangalore - 97

All Dimensions are in Meters